



Preliminary Preferred Design for Segment 1 - Merritt Road between Rice Road and Cataract Road



PLAN LEGEND

- EXISTING PROPERTY LINE
- PROPOSED PROPERTY LINE
- PROPERTY TAKING
- PROPOSED SIDEWALK
- PROPOSED BIKE PATH
- PROPOSED BUFFER STRIP
- PROPOSED GRASS
- PROPOSED ROAD
- PROPOSED MEDIAN

PROFILE LEGEND

- EXISTING CENTERLINE OF ROAD
- PROPOSED CENTERLINE OF ROAD

MERRITT ROAD (SEGMENT 1)

REGION OF NIAGARA

PLAN AND PROFILE

wood

Scale: 1:500

Consultant File No. IM20103036

Drawing No. 1