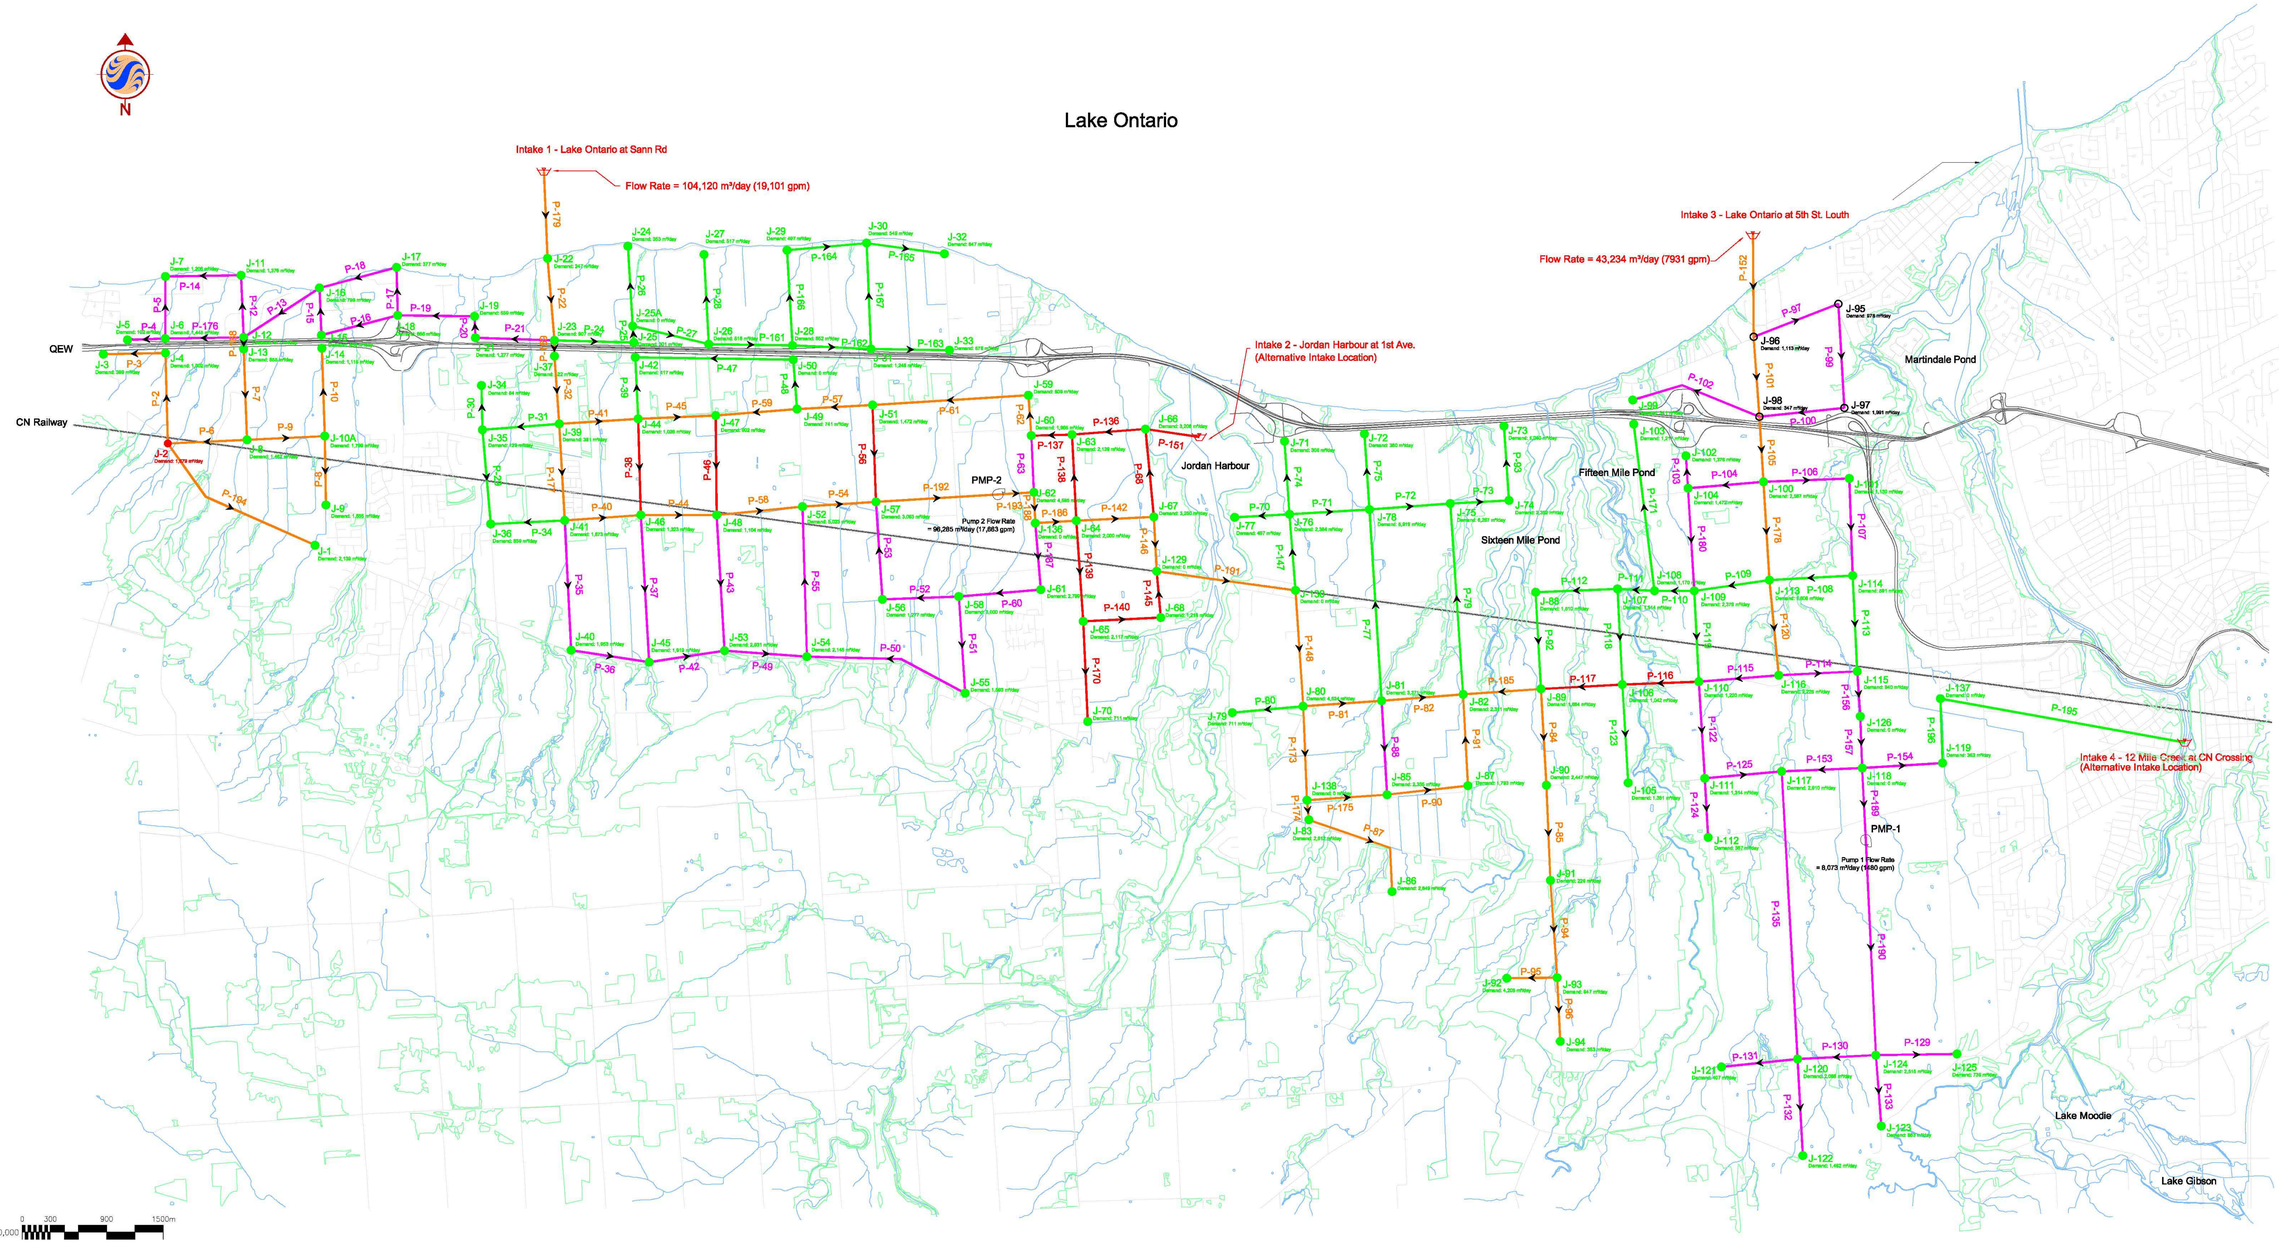

V:\01611\active\161110576\preliminary\analysis\Distribution Network\Niagara_WD.dwg
2007-11-22 02:33PM By: DKERR

May 2007
161110576

Legend

- P-21 Pipe Number
- Node
- J-19 Node Number
- Existing Water Course
- Existing Water Source
- Existing Roads
- Existing Train Tracks

Color Coding Legend
Link: Diameter (mm)

- 150 - 300
- 350 - 450
- 500 - 600
- 750 - 900

Color Coding Legend
Node: Pressure (psi)

- <= 25.000
- <= 105.000
- <= 120.000

Notes

1. Base features provided by Niagara Peninsula Conservation Authority, 2007.

Stantec

Client/Project

Niagara Irrigation Study Phase 2

Figure No.
3.0

Title

Pipe Distribution for West District
Zone A - Alternative W2