Preliminary Preferred Design for Segment 3 - Merritt Road between Merrittville Highway-Niagara Street and Highway 406

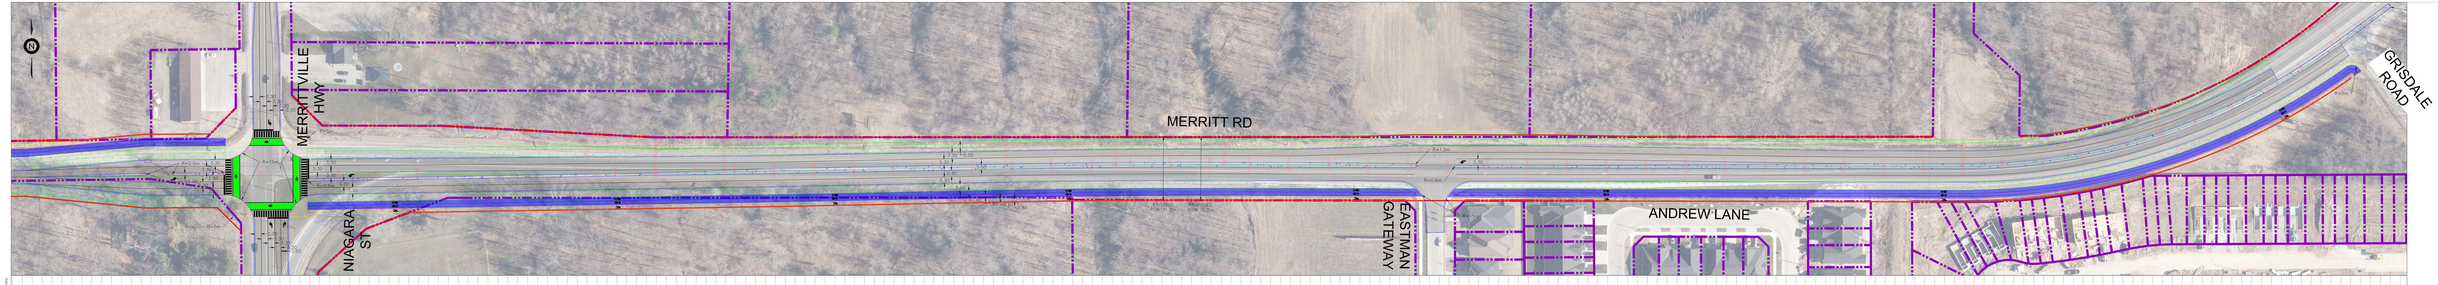

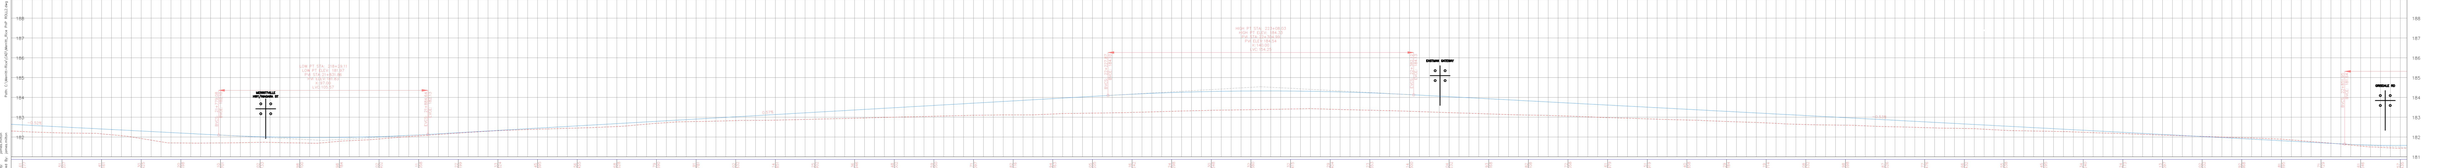

PLAN LEGEND

- EXISTING PROPERTY LINE
- PROPOSED PROPERTY LINE
- PROPERTY TAKING
- PROPOSED SIDEWALK
- PROPOSED BIKE PATH
- PROPOSED BUFFER STRIP
- PROPOSED GRASS
- PROPOSED ROAD
- PROPOSED MEDIAN

PROFILE LEGEND

- EXISTING CENTERLINE OF ROAD
- PROPOSED CENTERLINE OF ROAD

MERRITT ROAD (SEGMENT 3)

REGION OF NIAGARA

PLAN AND PROFILE

wood.

Scale: 1:500

Consultant File No.: IM20103036

Drawing No.: 3

Plotted: 2021-11-19
Last Saved: 2021-11-19

Plotted By: Last Saved By: gillespiedaw

File: C:\Users\RichardGillespie\Wood\Wood - Niagara Region - Merritt Road - Phase 2 - Preliminary Design\Drawings\Preliminary Design\Segment 3\Segment 3 - Merritt Road between Merrittville Highway-Niagara Street and Highway 406.dwg