Preliminary Preferred Design for Segment 4 - Rice Road between Merritt Road and Quaker Road

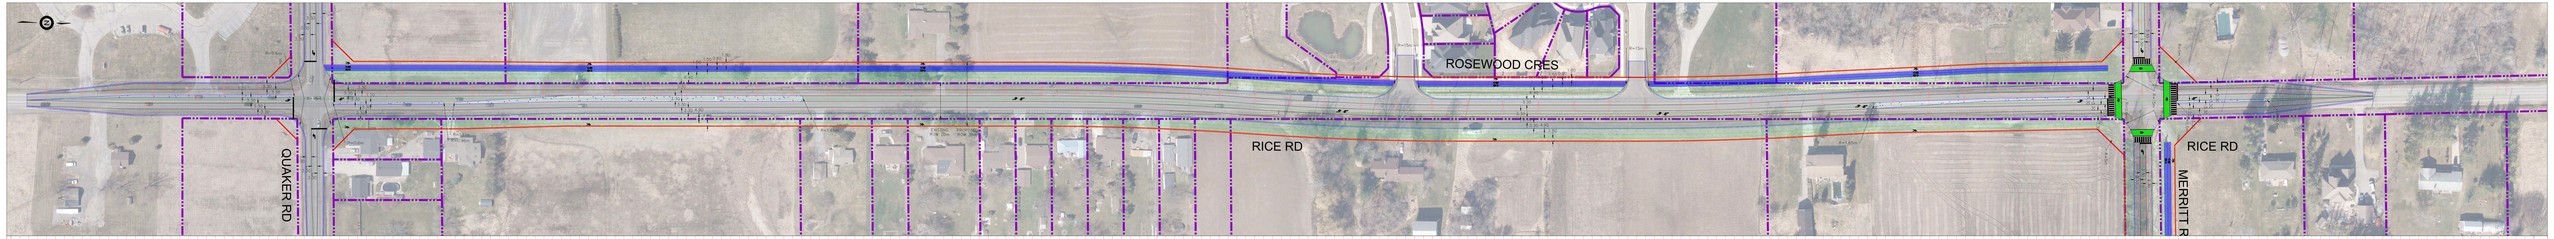

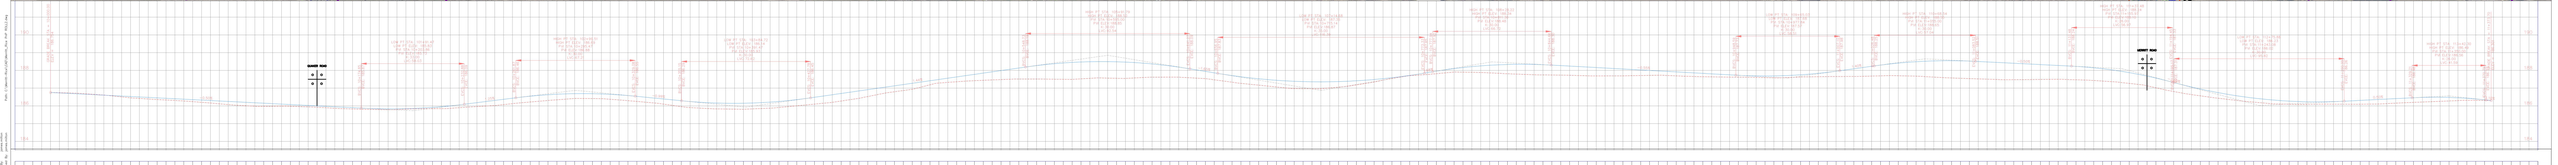

PLAN LEGEND

- EXISTING PROPERTY LINE
- PROPOSED PROPERTY LINE
- PROPERTY TAKING
- PROPOSED SIDEWALK
- PROPOSED BIKE PATH
- PROPOSED BUFFER STRIP
- PROPOSED GRASS
- PROPOSED ROAD
- PROPOSED MEDIAN

PROFILE LEGEND

- EXISTING CENTERLINE OF ROAD
- PROPOSED CENTERLINE OF ROAD

RICE ROAD (SEGMENT 4)

REGION OF NIAGARA

PLAN AND PROFILE

wood.

Scale: 1:500

Contract No.: IN20103036

Drawing No.: 4