



APPENDIX 11

KING ST. AND THIRTY RD. INTERSECTION ALTERNATIVE SOLUTIONS

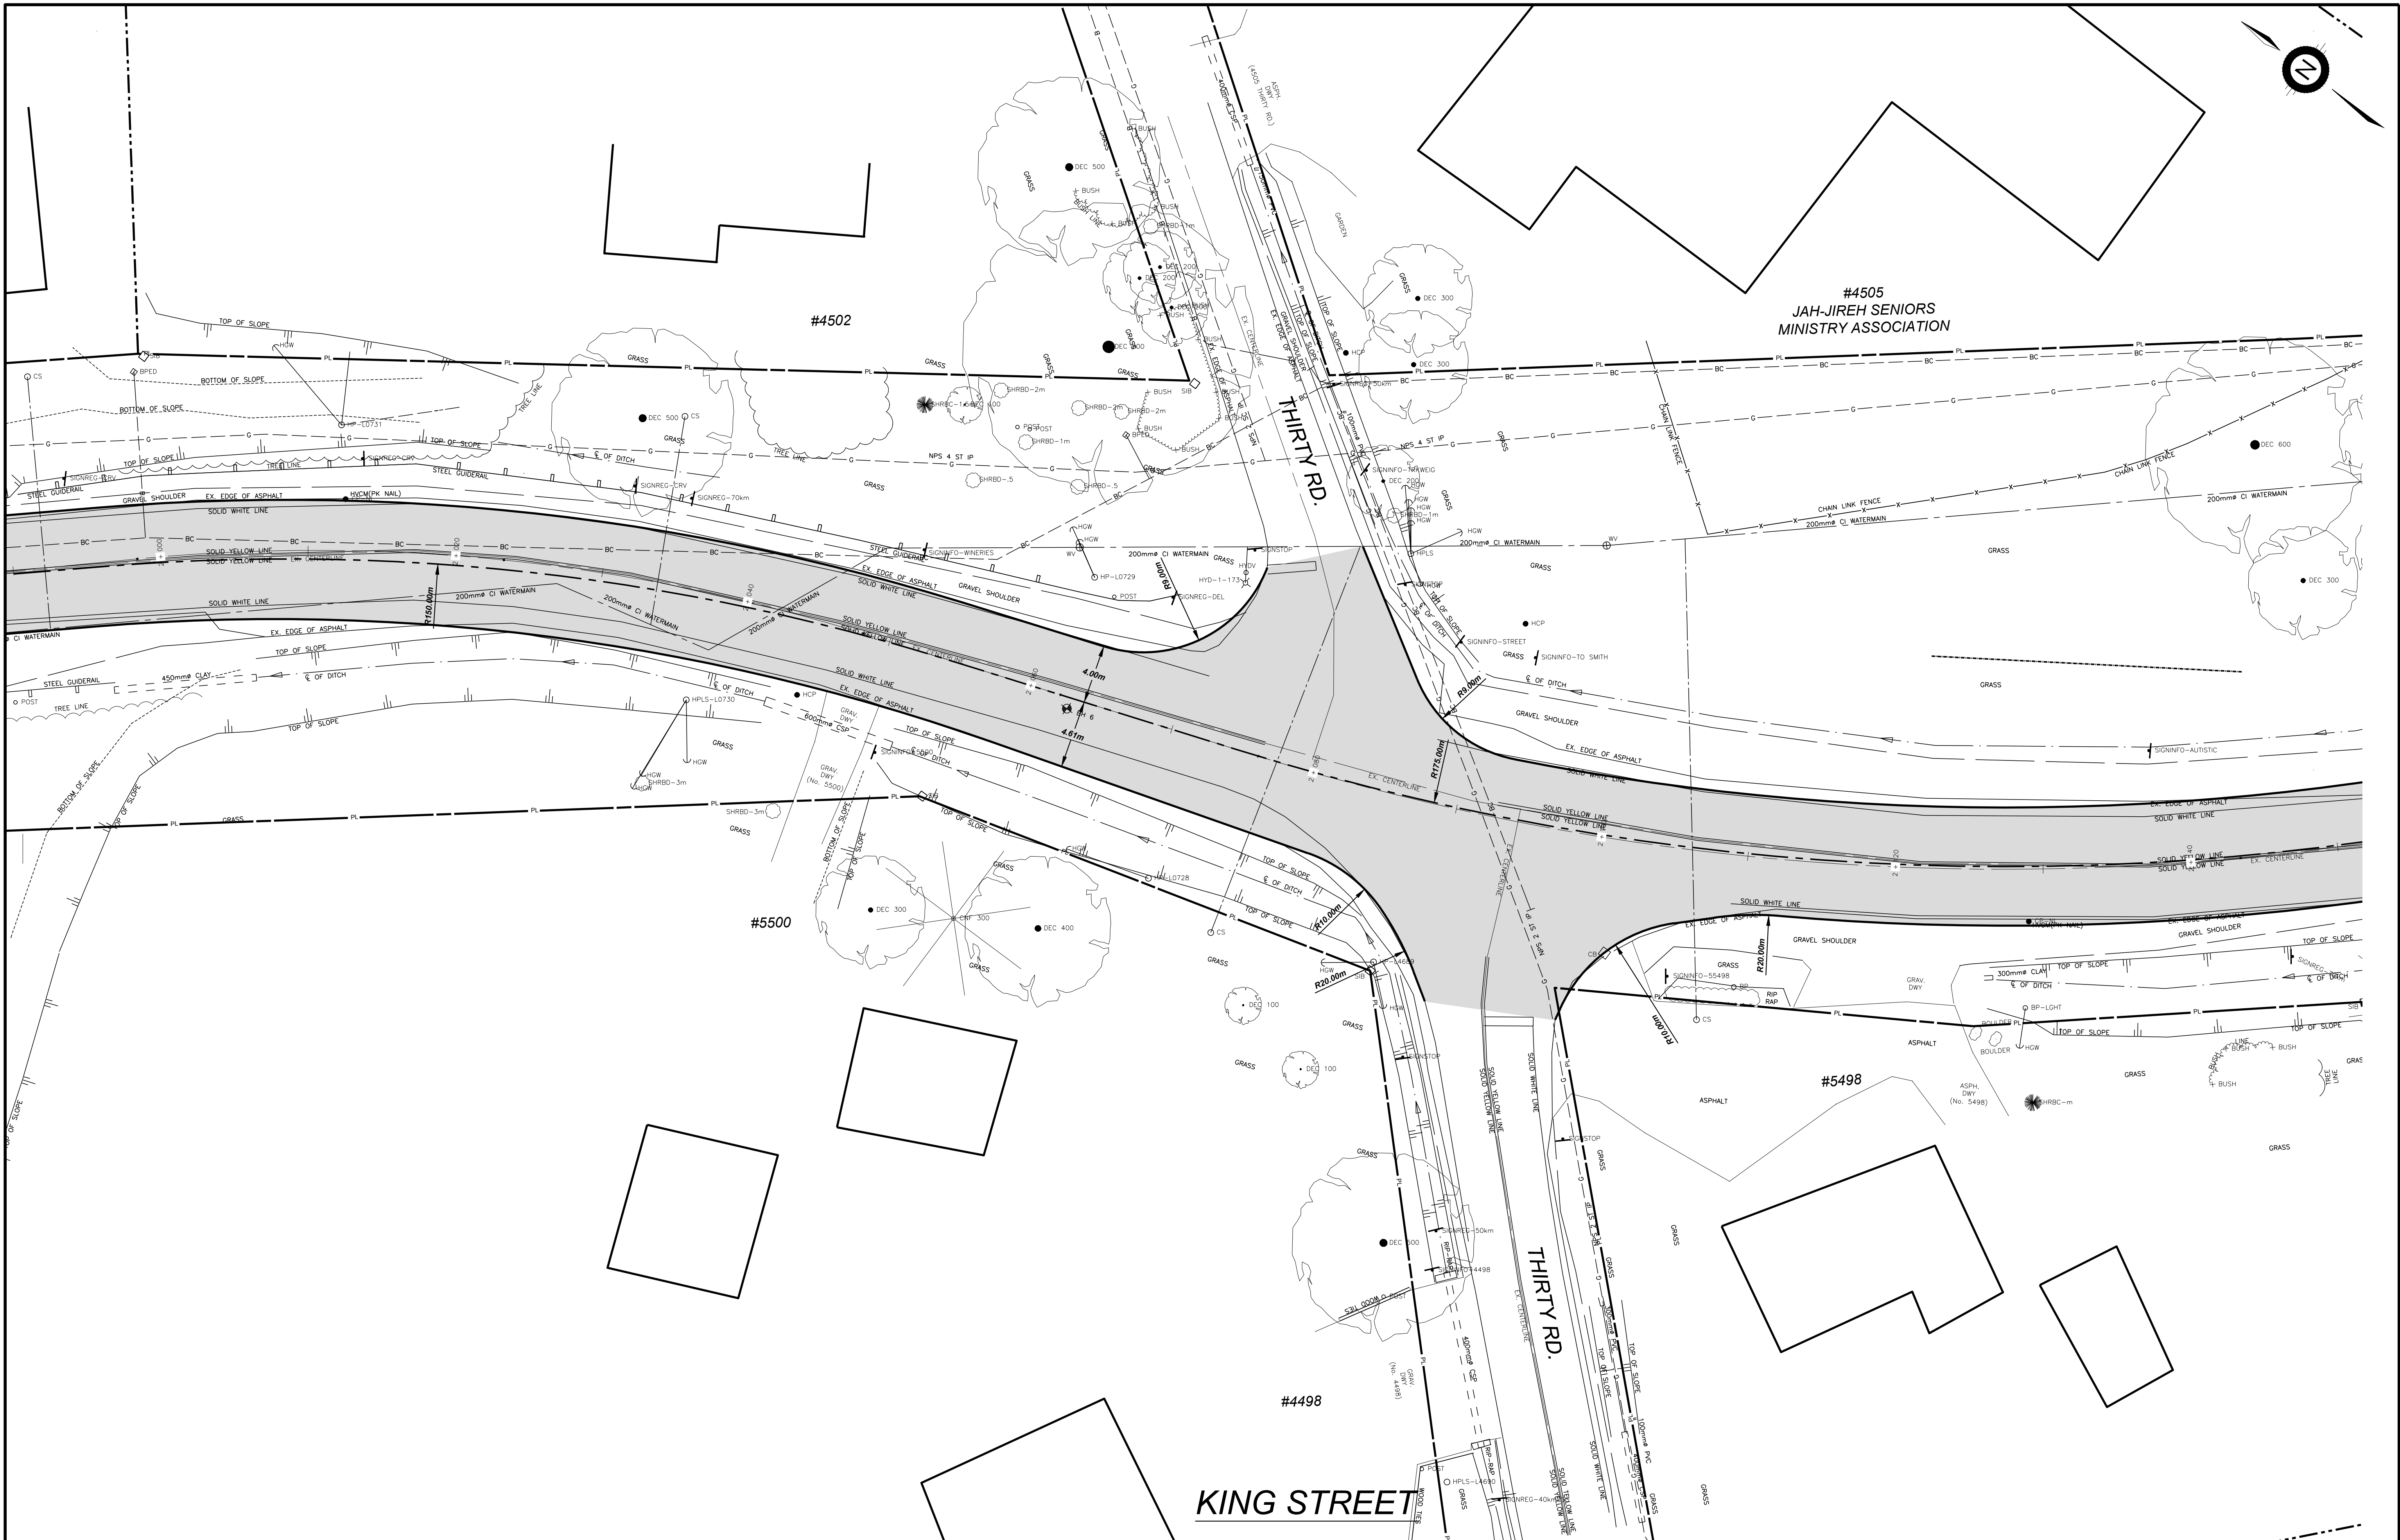



			NOTES/LEGEND			DRAFTING			KERRY T. HOWE ENGINEERING LTD. CONSULTING ENGINEERS 98 Church Street St. Catharines, Ontario (905) 688-6550 			Niagara  Region PUBLIC WORKS			2024-T-100 KING ST. ROAD RECONSTRUCTION AND WATERMAIN REPLACEMENT GREENLANE TO LINCOLN AVENUE TOWN OF LINCOLN THIRTY RD AND KING ST INTERSECTION 8m			CONSULTANT FILE No. 16-014		
			1 THE POSITION OF POLE LINES, CONDUITS, WATERMAINS, SEWER AND OTHER UNDERGROUND AND OVERGROUND UTILITIES AND STRUCTURES IS NOT NECESSARILY SHOWN ON THE CONTRACT DRAWINGS AND, WHERE SHOWN, THE ACCURACY OF THE POSITION OF SUCH UTILITIES AND STRUCTURES IS NOT GUARANTEED BEFORE STARTING WORK. THE CONTRACTOR SHALL INFORM HIMSELF OF THE EXACT LOCATION OF ALL SUCH UTILITIES AND STRUCTURES AND SHALL ASSUME ALL LIABILITY FOR DAMAGE TO THEM.			TP												DATE 2017		
			2 PROPERTY LINES WERE PLOTTED USING REGISTERED PLANS AND BARS LOCATED IN THE FIELD. TO VERIFY THE ACCURACY OF THESE PROPERTY LINES, A LEGAL SURVEY SHOULD BE PERFORMED PRIOR TO CONSTRUCTION.			SK												SCALE HOR: 1:200 VER: 1:50		
			3 THIS DRAWING IS FOR ILLUSTRATIVE PURPOSES ONLY. KERRY T. HOWE ENGINEERING LTD. ASSUMES NO LIABILITY FOR USE IN ANY OTHER WAY. CAD FILES OF VERIFYING THE CORRECTNESS OF ALL INFORMATION FOR ANY USE.			SK												REF. No. 2024-T-100		
BENCHMARK						CHECKED BY									DWG No.			REV.		
1			ISSUED FOR REVIEW			DEC/17			JH						16-014 - PP4					
no.			REVISION			DATE			INIT.						1					
			VERTICAL MONUMENT: ----			ELEV. ----														
			DATUM: ----																	
			GEOGRAPHIC PROJECTION: U.T.M. NAD 83 ZONE 17																	

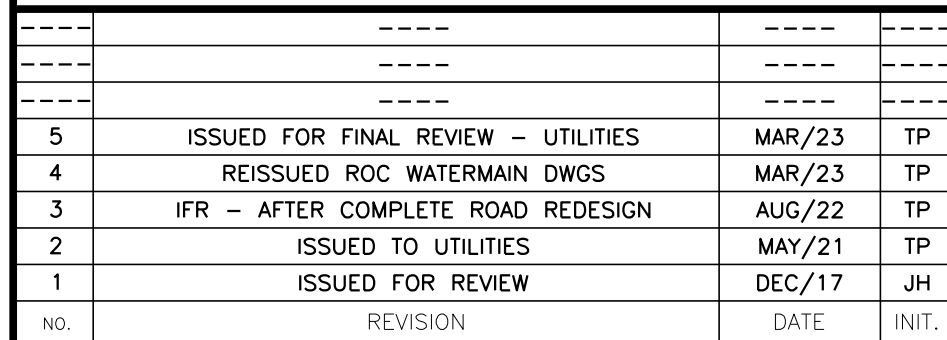

NOTES/LEGEND

1. THE POSITION OF POLE LINES, CONDUITS, WATERMANS, SEWER AND OTHER UNDERGROUND AND OVERGROUND UTILITIES AND STRUCTURES, IS NOT NECESSARILY SHOWN ON THIS CONTRACT DRAWING, AND, WHERE SHOWN, THE ACCURACY OF THE POSITION OF SUCH UTILITIES AND STRUCTURES IS NOT GUARANTEED BEFORE STARTING WORK, THE CONTRACTOR SHALL INFORM HIMSELF OF THE EXACT LOCATION OF ALL SUCH UTILITIES AND STRUCTURES AND SHALL ASSUME THE RESPONSIBILITY FOR THE PROTECTION OF THE SAME.

2. PROPERTY LINES WERE PLOTTED USING REGISTERED PLANS AND BARS LOCATED IN THE FIELD, TO VERIFY THE ACCURACY OF THESE PROPERTY LINES, A LEGAL SURVEYOR'S CERTIFICATE OF POSSESSION OF THE PROPERTY IS REQUIRED.

3. THIS DRAWING IS NOT CERTIFIED BY THE ENGINEER FOR USE BY OTHERS. USERS OF THESE CAD FILES ASSUME ALL RISK AND RESPONSIBILITY FOR THE CORRECTNESS OF ALL INFORMATION FOR ANY USE.

BENCHMARK

VERTICAL MONUMENT: UTM	ELEV. ----
DATUM: ----	
GEOGRAPHIC PROJECTION: UTM	NAD 83
	ZONE 17


DRAFTING	TP
DESIGN	SK
CHECKED BY	SK
APPROVED BY	



Niagara Region
PUBLIC WORKS

2024-T-100
KING ST. ROAD RECONSTRUCTION
AND WATERMAIN REPLACEMENT
GREENLANE TO LINCOLN AVENUE
TOWN OF LINCOLN
THIRTY ROAD AND KING STREET INTERSECTION

CONSULTANT FILE No. 16-014	
DATE	MAR, 2024
SCALE	HOR 1:200 VER: 1:50
REF. No.	<u>2024-T-100</u>
DWG No.	16-014 - PP4
	REV. 5

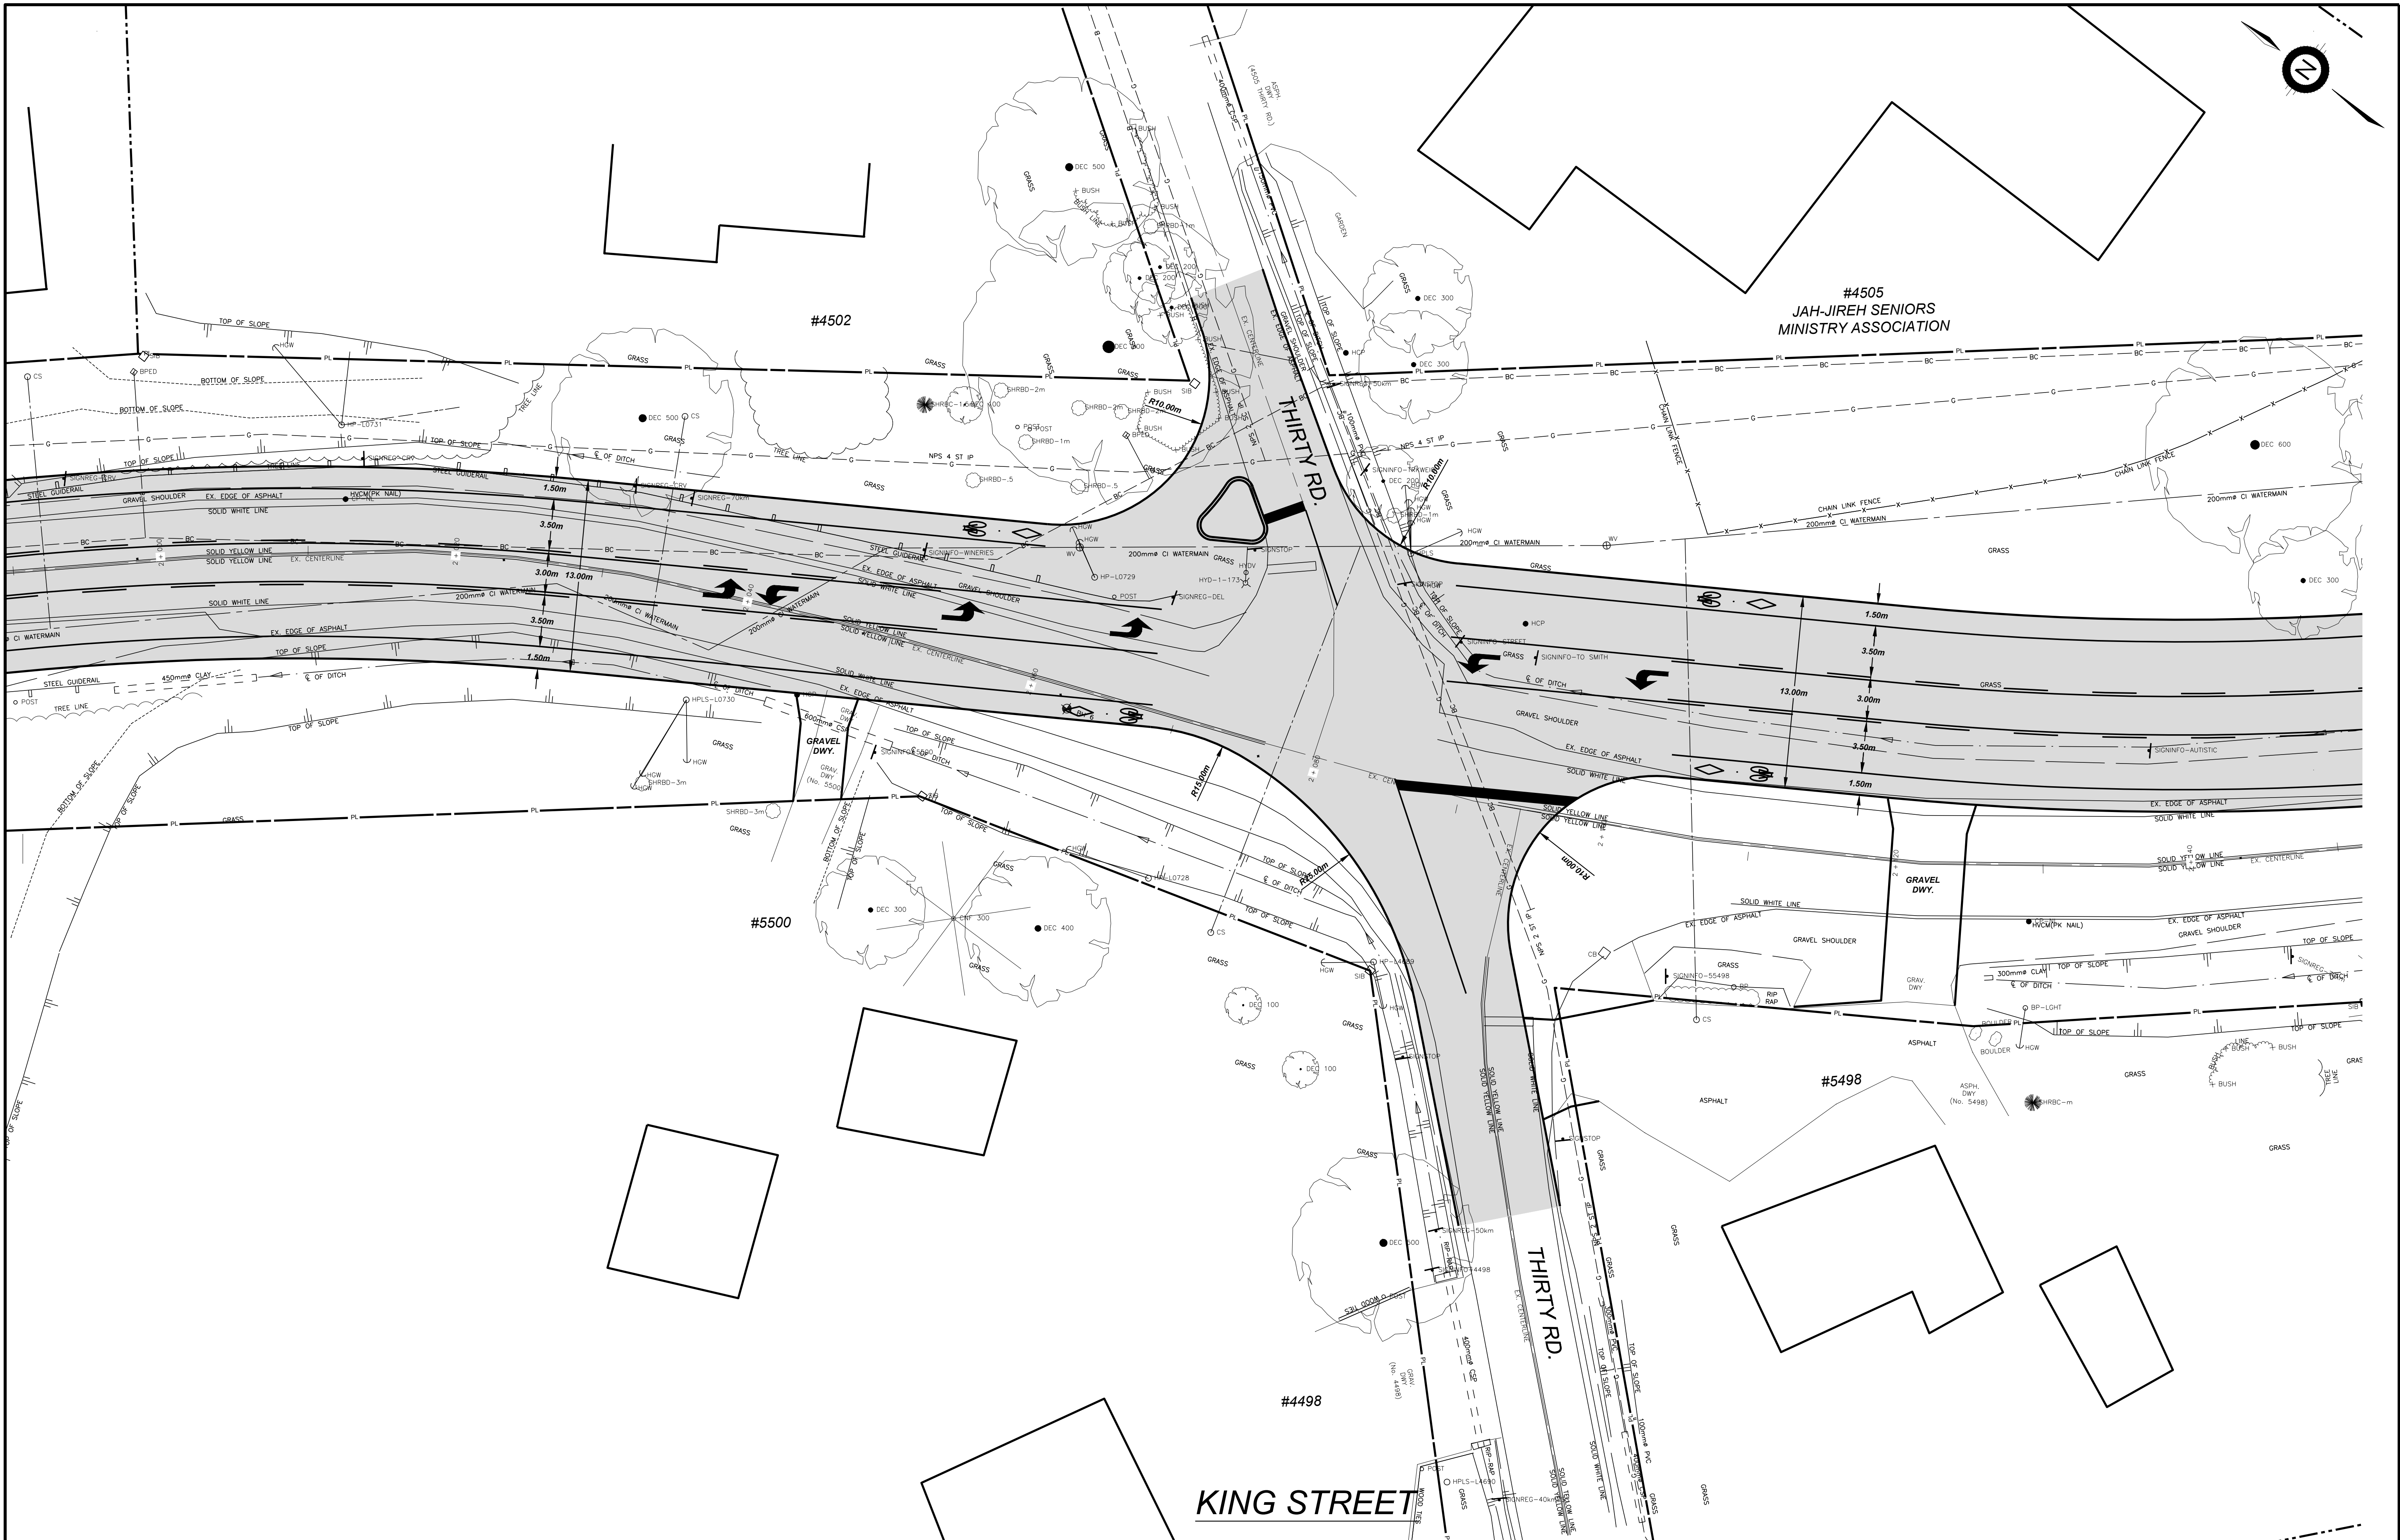

			NOTES/LEGEND			DRAFTING			KERRY T. HOWE ENGINEERING LTD. CONSULTING ENGINEERS 98 Church Street St. Catharines, Ontario (905) 688-6550 Niagara Region PUBLIC WORKS			CONSULTANT FILE No. 16-014					
			1 THE POSITION OF POLE LINES, CONDUITS, WATERMAINS, SEWER AND OTHER UNDERGROUND AND OVERGROUND UTILITIES AND STRUCTURES IS NOT NECESSARILY SHOWN ON THE CONTRACT DRAWINGS AND, WHERE SHOWN, THE ACCURACY OF THE POSITION OF SUCH UTILITIES AND STRUCTURES IS NOT GUARANTEED BEFORE STARTING WORK. THE CONTRACTOR SHALL INFORM HIMSELF OF THE EXACT LOCATION OF ALL SUCH UTILITIES AND STRUCTURES AND SHALL ASSUME ALL LIABILITY FOR DAMAGE TO THEM.			TP						DATE 2017					
			2 PROPERTY LINES WERE PLOTTED USING REGISTERED PLANS AND BARS LOCATED IN THE FIELD. TO VERIFY THE ACCURACY OF THESE PROPERTY LINES, A LEGAL SURVEY SHOULD BE PERFORMED PRIOR TO CONSTRUCTION.			SK						SCALE HOR: 1:200 VER: 1:50					
			3 THIS DRAWING IS FOR ILLUSTRATIVE PURPOSES ONLY. KERRY T. HOWE ENGINEERING LTD. ASSUMES NO LIABILITY FOR USE IN ANY OTHER WAY. CAD FILES OF THIS DRAWING ARE NOT CERTIFIED BY THE ENGINEER FOR USE BY OTHERS. USERS OF THESE CAD FILES ASSUME ALL RISK AND RESPONSIBILITY FOR VERIFYING THE CORRECTNESS OF ALL INFORMATION FOR ANY USE.			SK						REF. No. 2024-T-100					
			BENCHMARK			CHECKED BY						DWG No.			REV		
1			ISSUED FOR REVIEW			SK						16-014 - PP4			1		
no.			REVISION			APPROVED BY											
			DEC/17 JH														
			DATE			VERTICAL MONUMENT: ----											
			INIT.			ELEV. ----											
						DATUM: ----											
						GEOGRAPHIC PROJECTION: U.T.M. NAD 83 ZONE 17											