


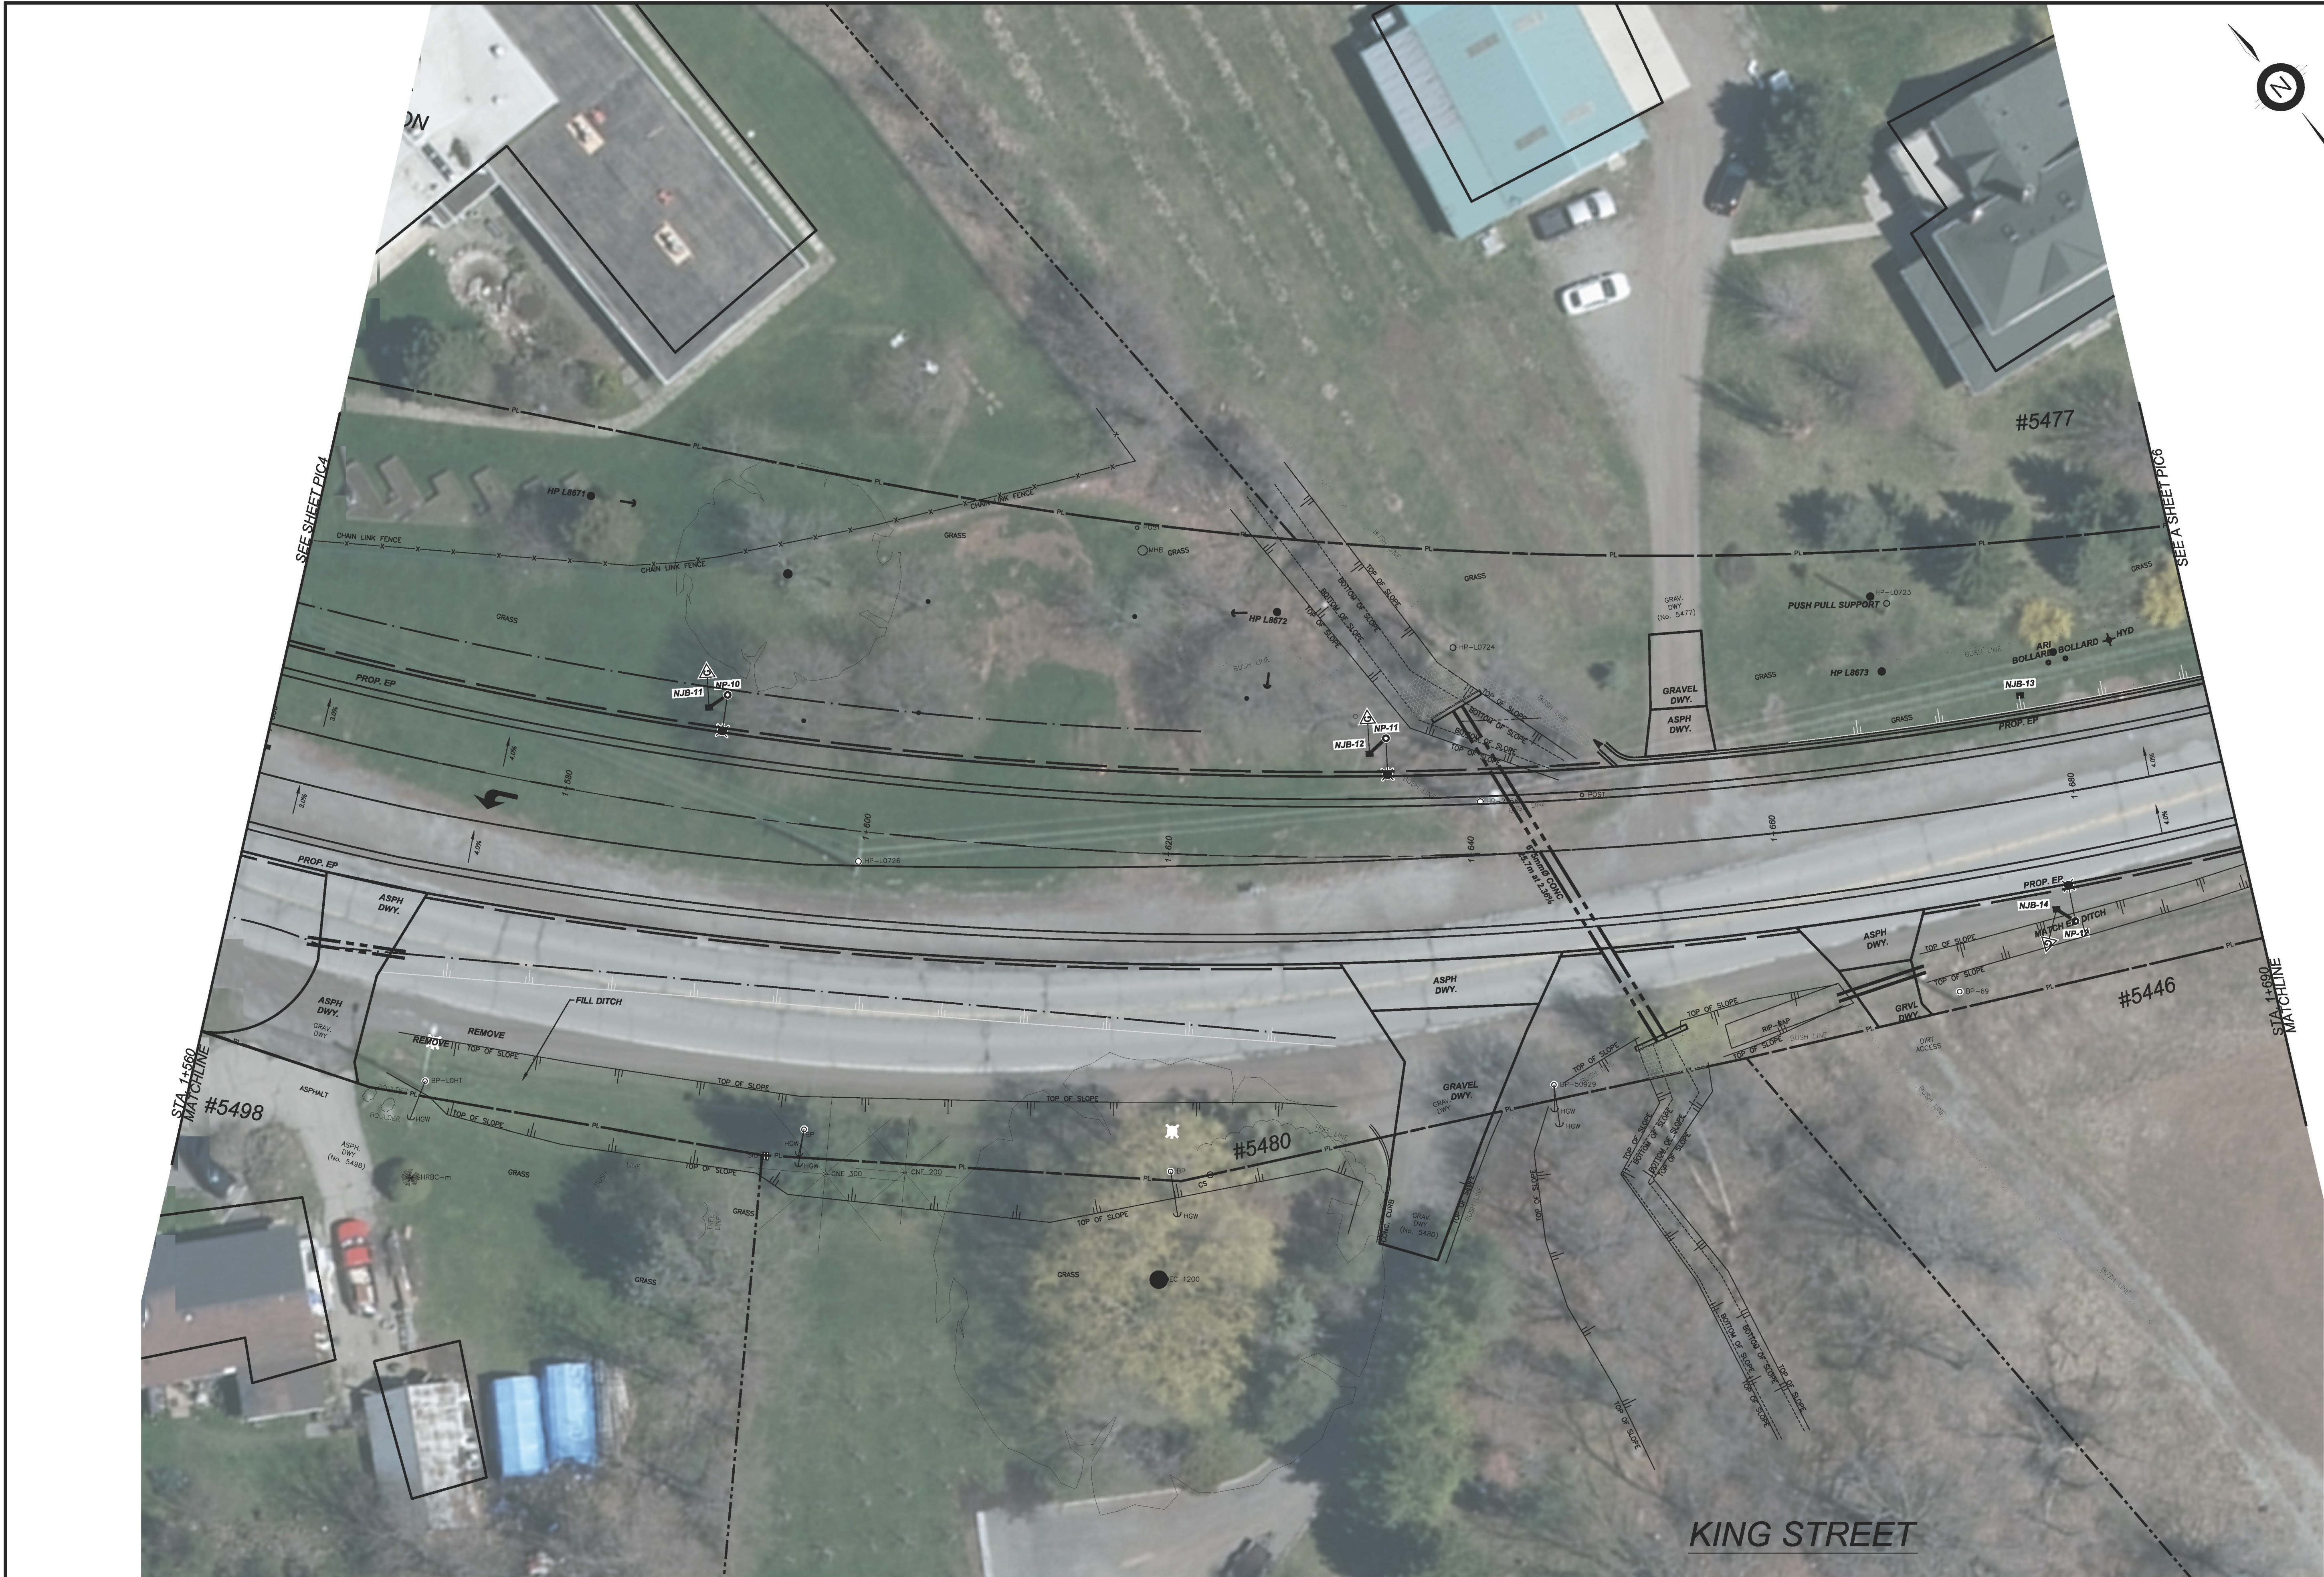

1	ISSUED FOR PIC	OCT/25	RLL	
No.	REVISION	DATE	INTD	

NOTES/LEGEND

1 THE POSITION OF POLE LINES, CONDUITS, WATERMAINS, SEWER AND OTHER UNDERGROUND AND OVERGROUND UTILITIES AND STRUCTURES IS NOT NECESSARILY SHOWN ON THE CONTRACT DRAWINGS AND, WHERE SHOWN, THE ACCURACY OF THE POSITION OF SUCH UTILITIES AND STRUCTURES IS NOT GUARANTEED. BEFORE STARTING WORK, THE CONTRACTOR SHALL INFORM HIMSELF OF THE EXACT LOCATION OF ALL SUCH UTILITIES AND STRUCTURES AND SHALL ASSUME ALL LIABILITY FOR DAMAGE TO THEM.

2 PROPERTY LINES WERE PLOTTED USING REGISTERED PLANS AND BARS LOCATED IN THE FIELD. TO VERIFY THE ACCURACY OF THESE PROPERTY LINES, A LEGAL SURVEY SHOULD BE PERFORMED PRIOR TO CONSTRUCTION.

3 THIS DRAWING IS FOR ILLUSTRATIVE PURPOSES ONLY. KERRY T. HOWE ENGINEERING LTD. ASSUMES NO LIABILITY FOR USE IN ANY OTHER WAY. CAD FILES OF THIS DRAWING ARE NOT CERTIFIED BY THE ENGINEER FOR USE BY OTHERS. USERS OF THESE CAD FILES ASSUME ALL RISK AND RESPONSIBILITY FOR VERIFYING THE CORRECTNESS OF ALL INFORMATION FOR ANY USE.

BENCHMARK: VERTICAL MONUMENT: ----- ELEV. -----
DATUM: ----- ELEV. -----
GEOGRAPHIC PROJECTION: U.T.M. NAD 83 ZONE 17


DRAFTING	TP
DESIGN	JJ
CHECKED BY	JJ
APPROVED BY	

KERRY T. HOWE ENGINEERING LTD.
CONSULTING ENGINEERS
35 Church Street
St. Catharines, Ontario
(905) 688-6500

Niagara Region
PUBLIC WORKS

2024-T-100
KING ST.
ROAD RECONSTRUCTION
GREENLANE TO LINCOLN AVENUE
TOWN OF LINCOLN
Sta. 1+560 - Sta. 1+690

CONSULTANT FILE No. 16-014	
DATE JUNE, 2025	
SCALE HOR 1:200 VER: 1:50	
REF. No. 2024-T-100	
DWG No. 16-014 - PIC5	REV. 1

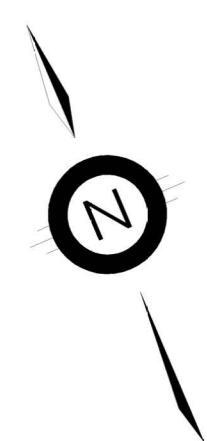

1	ISSUED FOR PIC	OCT/25	RL
NO	REVISION	DATE	INIT

NOTES/LEGEND		DRAFTING	TP
1. THE POSITION OF POLE LINES, CONDUITS, WATERMAINS, SEWER AND OTHER UNDERGROUND AND OVERGROUND UTILITIES AND STRUCTURES IS NOT NECESSARILY SHOWN ON THE CONTRACT DRAWINGS AND, WHERE SHOWN, THE ACCURACY OF THE POSITION OF SUCH UTILITIES AND STRUCTURES IS NOT GUARANTEED BEFORE STARTING WORK. THE CONTRACTOR SHALL INFORM HIMSELF OF THE EXACT LOCATION OF ALL SUCH UTILITIES AND STRUCTURES AND SHALL ASSUME ALL LIABILITY FOR DAMAGE TO THEM.			
2. PROPERTY LINES WERE PLOTTED USING REGISTERED PLANS AND BARS LOCATED IN THE FIELD. TO VERIFY THE ACCURACY OF THESE PROPERTY LINES, A LEGAL SURVEY SHOULD BE PERFORMED PRIOR TO CONSTRUCTION.		DESIGN	JJ
3. THIS DRAWING IS FOR ILLUSTRATIVE PURPOSES ONLY. KERRY T. HOWE ENGINEERING LTD. ASSUMES NO LIABILITY FOR USE IN ANY OTHER WAY. CAD FILES OF THIS DRAWING ARE NOT CERTIFIED BY THE ENGINEER FOR USE BY OTHERS. USERS OF THESE CAD FILES ASSUME ALL RISK AND RESPONSIBILITY FOR VERIFYING THE CORRECTNESS OF ALL INFORMATION FOR ANY USE.			
BENCHMARK		CHECKED BY	JJ
VERTICAL MONUMENT: ----		ELEV. ----	
DATUM: ----		ELEV. ----	
GEOGRAPHIC PROJECTION: U.T.M. NAD 83 ZONE 17			
DRAFTING	TP		
DESIGN	JJ		
CHECKED BY	JJ		
APPROVED BY			

KERRY T. HOWE ENGINEERING LTD.
CONSULTING ENGINEERS
88 Church Street
St. Catharines, Ontario
(905) 688-8550

NiagaraRegion

PUBLIC WORKS

CONSULTANT FILE No. 16-014			
DATE: JUNE, 2025			
SCALE: HOR 1:200 VER: 1:50			
REF. No. 2024-T-100			
DWG. No. 16-014 - PIC6			REV. 1



				NOTES/LEGEND		DRAFTING		KERRY T. HOWE ENGINEERING LTD. CONSULTING ENGINEERS 88 Church Street St. Catharines, Ontario (905) 688-8550		Niagara Region PUBLIC WORKS		2024-T-100 KING ST. ROAD RECONSTRUCTION GREENLANE TO LINCOLN AVENUE TOWN OF LINCOLN Sta. 1+820 - Sta. 1+950		CONSULTANT FILE No. 16-014	
				1. THE POSITION OF POLE LINES, CONDUITS, WATERMAINS, SEWER AND OTHER UNDERGROUND AND OVERGROUND UTILITIES AND STRUCTURES IS NOT NECESSARILY SHOWN ON THE CONTRACT DRAWINGS AND, WHERE SHOWN, THE ACCURACY OF THE POSITION OF SUCH UTILITIES AND STRUCTURES IS NOT GUARANTEED. BEFORE STARTING WORK, THE CONTRACTOR SHALL INFORM HIMSELF OF THE EXACT LOCATION OF ALL SUCH UTILITIES AND STRUCTURES AND SHALL ASSUME ALL LIABILITY FOR DAMAGE TO THEM.		TP						DATE: JUNE, 2025		SCALE: HOR 1:200 VER: 1:50	
				2. PROPERTY LINES WERE PLOTTED USING REGISTERED PLANS AND BARS LOCATED IN THE FIELD. TO VERIFY THE ACCURACY OF THESE PROPERTY LINES, A LEGAL SURVEY SHOULD BE PERFORMED PRIOR TO CONSTRUCTION.		DESIGN						REF. No. 2024-T-100		SWG No.	
				3. THIS DRAWING IS FOR ILLUSTRATIVE PURPOSES ONLY. KERRY T. HOWE ENGINEERING LTD. ASSUMES NO LIABILITY FOR USE IN ANY OTHER WAY. CAD FILES OF THIS DRAWING ARE NOT CERTIFIED BY THE ENGINEER FOR USE BY OTHERS. USERS OF THESE CAD FILES ASSUME ALL RISK AND RESPONSIBILITY FOR VERIFYING THE CORRECTNESS OF ALL INFORMATION FOR ANY USE.		CHECKED BY						REV.		16-014 - PIC7	
				BENCHMARKS		APPROVED BY						1			
				VERTICAL: MONUMENT: ---- ELEV. ----											
				DATUM: ---- ELEV. ----											
				GEOGRAPHIC PROJECTION: U.T.M. NAD 83 ZONE 17											
1	ISSUED FOR PIC	OCT/25	RL												
NO	REVISION	DATE	INIT												



DRAWING FILE: L:\PROJECTS\RR81 (LN)\E1511 Reconstruction between Durham and Lincoln\Public Notices & Meetings\PIC 3 - Pre-Construction\PIC Dwg\PIC Plans.dwg PLOTTED: Nov 10, 2025 - 9:42am PLOTTED BY: LCOMPTER




1	ISSUED FOR PIC	OCT/25	RL
2	REVISION	DATE	INT

NOTES/LEGEND
1. THE POSITION OF POLE LINES, CONDUITS, WATERMAINS, SEWER AND OTHER UNDERGROUND AND OVERGROUND UTILITIES AND STRUCTURES, IS NOT NECESSARILY SHOWN ON THE CONTRACT DRAWINGS AND, WHERE SHOWN, THE ACCURACY OF THE POSITION OF SUCH UTILITIES AND STRUCTURES IS NOT GUARANTEED BEFORE STARTING WORK. THE CONTRACTOR SHALL INFORM HIMSELF OF THE EXACT LOCATION OF ALL SUCH UTILITIES AND STRUCTURES AND SHALL ASSUME ALL LIABILITY FOR DAMAGE TO THEM.
2. PROPERTY LINES WERE PLOTTED USING REGISTERED PLANS AND BARS LOCATED IN THE FIELD. TO VERIFY THE ACCURACY OF THESE PROPERTY LINES, A LEGAL SURVEY SHOULD BE PERFORMED PRIOR TO CONSTRUCTION.
3. THIS DRAWING IS FOR ILLUSTRATIVE PURPOSES ONLY. KERRY T. HOWE ENGINEERING LTD. ASSUMES NO LIABILITY FOR USE IN ANY OTHER WAY. CAD FILES OF THIS DRAWING ARE NOT CERTIFIED BY THE ENGINEER FOR USE BY OTHERS. USERS OF THESE CAD FILES ASSUME ALL RISK AND RESPONSIBILITY FOR VERIFYING THE CORRECTNESS OF ALL INFORMATION FOR ANY USE.
BENCHMARK:
VERTICAL: MONUMENT: ---- ELEV. ----
DATUM: ---- ELEV. ----
GEOGRAPHIC PROJECTION: U.T.M. NAD 83 ZONE 17

DRAFTING	TP
DESIGN	JJ
CHECKED BY	JJ
APPROVED BY	

KERRY T. HOWE ENGINEERING LTD.
CONSULTING ENGINEERS
88 Church Street
St. Catharines, Ontario
(905) 688-8550

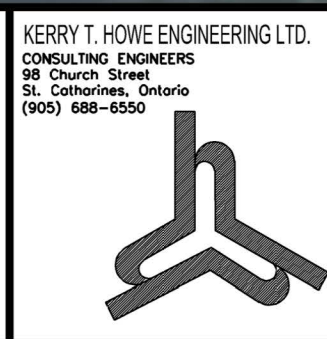

Niagara Region
PUBLIC WORKS

2024-T-100
KING ST.
ROAD RECONSTRUCTION
GREENLANE TO LINCOLN AVENUE
TOWN OF LINCOLN
Sta. 2+060 - Sta. 2+200

CONSULTANT FILE NO. 16-014	DATE JUNE, 2025
SCALE HOR 1:200 VER: 1:50	
REF. No. 2024-T-100	
SWG No.	REV.
16-014 - PIC9	1