


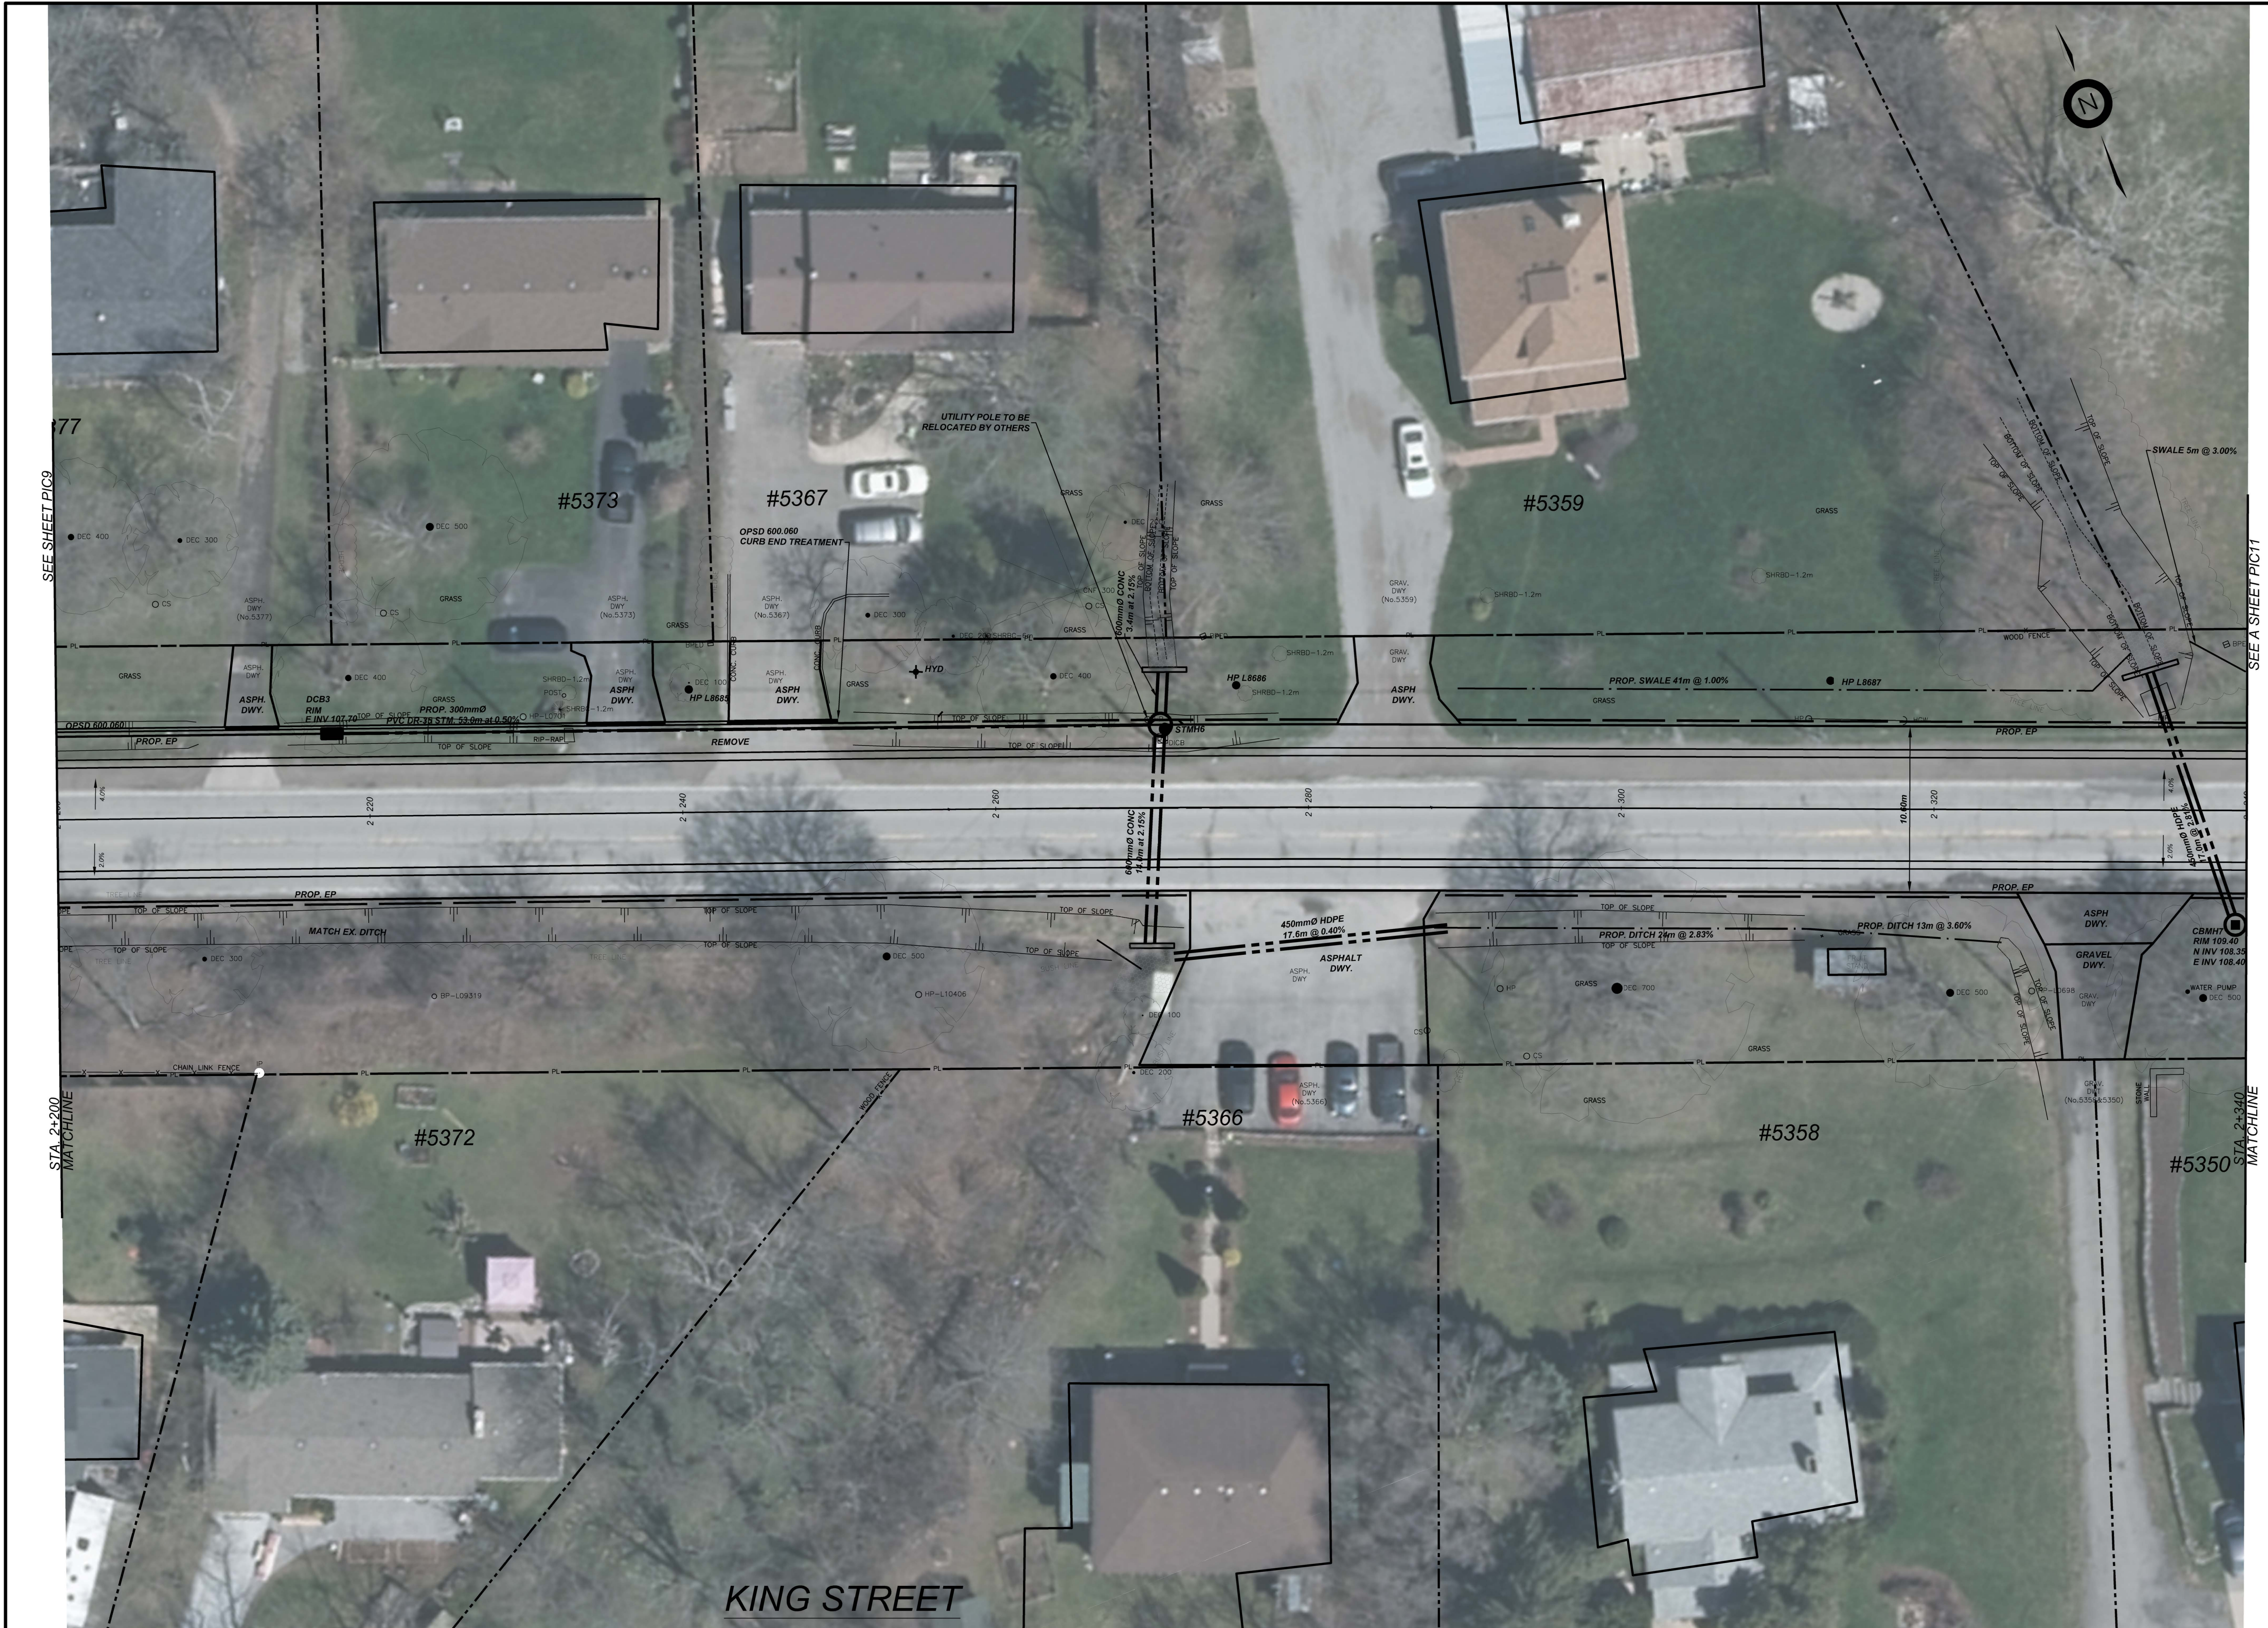

1	ISSUED FOR PIC	OCT/25	RL
	REVISION	DATE	INIT

NOTES/LEGEND

1. THE POSITION OF POLE LINES, CONDUITS, WATERMAINS, SEWER AND OTHER UNDERGROUND AND OVERGROUND UTILITIES AND STRUCTURES IS NOT NECESSARILY SHOWN ON THE CONTRACT DRAWINGS AND, WHERE SHOWN, THE ACCURACY OF THE POSITION OF SUCH UTILITIES AND STRUCTURES IS NOT GUARANTEED BEFORE STARTING WORK. THE CONTRACTOR SHALL INFORM HIMSELF OF THE EXACT LOCATION OF ALL SUCH UTILITIES AND STRUCTURES AND SHALL ASSUME ALL LIABILITY FOR DAMAGE TO THEM.

2. PROPERTY LINES WERE PLOTTED USING REGISTERED PLANS AND BARS LOCATED IN THE FIELD. TO VERIFY THE ACCURACY OF THESE PROPERTY LINES, A LEGAL SURVEY SHOULD BE PERFORMED PRIOR TO CONSTRUCTION.

3. THIS DRAWING IS FOR ILLUSTRATIVE PURPOSES ONLY. KERRY T. HOWE ENGINEERING LTD. ASSUMES NO LIABILITY FOR USE IN ANY OTHER WAY. CAD FILES OF THIS DRAWING ARE NOT CERTIFIED BY THE ENGINEER FOR USE BY OTHERS. USERS OF THESE CAD FILES ASSUME ALL RISK AND RESPONSIBILITY FOR VERIFYING THE CORRECTNESS OF ALL INFORMATION FOR ANY USE.

BENCHMARKS


VERTICAL MONUMENT: ---- ELEV. ----

DATUM: ---- ELEV. ----

GEOGRAPHIC PROJECTION: U.T.M. NAD 83 ZONE 17

DRAFTING	TP
DESIGN	JJ
CHECKED BY	JJ
APPROVED BY	

KERRY T. HOWE ENGINEERING LTD.
CONSULTING ENGINEERS
88 Church Street
St. Catharines, Ontario
(905) 688-8550

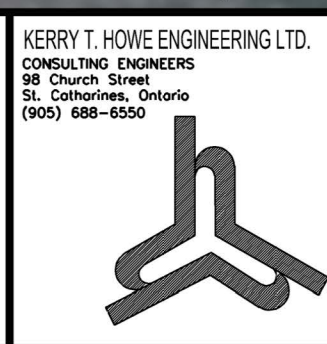

Niagara Region
PUBLIC WORKS

2024-T-100
KING ST.
ROAD RECONSTRUCTION
GREENLANE TO LINCOLN AVENUE
TOWN OF LINCOLN
Sta. 2+200 - Sta. 2+340

CONSULTANT FILE NO. 16-014	DATE JUNE, 2025
SCALE HOR 1:200 VER 1:50	REF. No. 2024-T-100
SWG No.	REV.
16-014 - PIC10	1



1	ISSUED FOR PIC	OCT/25	RL
NO	REVISION	DATE	INIT

NOTES/LEGEND
1. THE POSITION OF POLE LINES, CONDUITS, WATERMAINS, SEWER AND OTHER UNDERGROUND AND OVERGROUND UTILITIES AND STRUCTURES IS NOT NECESSARILY SHOWN ON THE CONTRACT DRAWINGS AND, WHERE SHOWN, THE ACCURACY OF THE POSITION OF SUCH UTILITIES AND STRUCTURES IS NOT GUARANTEED. BEFORE STARTING WORK, THE CONTRACTOR SHALL INFORM HIMSELF OF THE EXACT LOCATION OF ALL SUCH UTILITIES AND STRUCTURES AND SHALL ASSUME ALL LIABILITY FOR DAMAGE TO THEM.
2. PROPERTY LINES WERE PLOTTED USING REGISTERED PLANS AND BARS LOCATED IN THE FIELD. TO VERIFY THE ACCURACY OF THESE PROPERTY LINES, A LEGAL SURVEY SHOULD BE PERFORMED PRIOR TO CONSTRUCTION.
3. THIS DRAWING IS FOR ILLUSTRATIVE PURPOSES ONLY. KERRY T. HOWE ENGINEERING LTD. ASSUMES NO LIABILITY FOR USE IN ANY OTHER WAY. CAD FILES OF THIS DRAWING ARE NOT CERTIFIED BY THE ENGINEER FOR USE BY OTHERS. USERS OF THESE CAD FILES ASSUME ALL RISK AND RESPONSIBILITY FOR VERIFYING THE CORRECTNESS OF ALL INFORMATION FOR ANY USE.

BENCHMARK:
VERTICAL MONUMENT: ---- ELEV. ----
DATUM: ---- ELEV. ----
GEOGRAPHIC PROJECTION: U.T.M. NAD 83 ZONE 17

DRAFTING	TP
DESIGN	JJ
CHECKED BY	JJ
APPROVED BY	

KERRY T. HOWE ENGINEERING LTD.
CONSULTING ENGINEERS
98 Church Street
St. Catharines, Ontario
(905) 688-8550

Niagara Region
PUBLIC WORKS

2024-T-100
KING ST.
ROAD RECONSTRUCTION
GREENLANE TO LINCOLN AVENUE
TOWN OF LINCOLN
Sta. 2+340 - Sta. 2+480

CONSULTANT FILE NO. 16-014	DATE JUNE, 2025
SCALE HOR 1:200 VER: 1:50	
REF. No. 2024-T-100	
SWG. No.	REV.
16-014 - PIC11	1



1	ISSUED FOR PIC	OCT/25	RLI
NO	REVISION	DATE	INIT

NOTES/LEGEND			
THE POSITION OF POLE LINES, CONDUITS, WATERMAINS, SEWER AND OTHER UNDERGROUND UTILITIES AND STRUCTURES IS NOT NECESSARILY SHOWN ON THE CONTRACT DRAWINGS AND, WHERE SHOWN, THE ACCURACY OF THE POSITION OF SUCH UTILITIES AND STRUCTURES IS NOT GUARANTEED BEFORE STARTING WORK. THE CONTRACTOR SHALL INFORM HIMSELF OF THE EXACT LOCATION OF ALL SUCH UTILITIES AND STRUCTURES AND SHALL ASSUME ALL LIABILITY FOR DAMAGE TO THEM.			
PROPERTY LINES WERE PLOTTED USING REGISTERED PLANS AND BARS LOCATED IN THE FIELD. TO VERIFY THE ACCURACY OF THESE PROPERTY LINES, A LEGAL SURVEY SHOULD BE PERFORMED PRIOR TO CONSTRUCTION.			
THIS DRAWING IS FOR ILLUSTRATIVE PURPOSES ONLY. KERRY T. HOWE ENGINEERING LTD. ASSUMES NO LIABILITY FOR USE IN ANY OTHER WAY. CAD FILES OF THIS DRAWING ARE NOT CERTIFIED BY THE ENGINEER FOR USE BY OTHERS. USERS OF THESE CAD FILES ASSUME ALL RISK AND RESPONSIBILITY FOR VERIFYING THE CORRECTNESS OF ALL INFORMATION FOR ANY USE.			
BENCHMARK:			
VERTICAL MONUMENT: ----		ELEV. ----	
DATUM: ----		ELEV. ----	
GEOGRAPHIC PROJECTION: U.T.M. NAD 83 ZONE 17			

DRAFTING	TP
DESIGN	JJ
CHECKED BY	JJ
APPROVED BY	

KERRY T. HOWE ENGINEERING LTD.
CONSULTING ENGINEERS
88 Church Street
St. Catharines, Ontario
(905) 688-8550

Niagara

Region
PUBLIC WORKS

2024-T-100
KING ST.
ROAD RECONSTRUCTION
GREENLANE TO LINCOLN AVENUE
TOWN OF LINCOLN
Sta. 2+620 - Sta. 2+750

CONSULTANT FILE NO. 16-014			
DATE: JUNE, 2025			
SCALE: HOR 1:200 VER: 1:50			
REF. No. 2024-T-100			
DWG. No. 16-014 - PIC13		REV. 1	



			NOTES/LEGEND			DRAWING			KERRY T. HOWE ENGINEERING LTD. CONSULTING ENGINEERS 88 Church Street St. Catharines, Ontario (905) 688-8550			2024-T-100 KING ST. ROAD RECONSTRUCTION GREENLANE TO LINCOLN AVENUE TOWN OF LINCOLN Sta. 2+750 - Sta. 2+845			CONSULTANT FILE No. 16-014			
			1 THE POSITION OF POLE LINES, CONDUITS, WATERMAINS, SEWER AND OTHER UNDERGROUND AND OVERGROUND UTILITIES AND STRUCTURES IS NOT NECESSARILY SHOWN ON THE CONTRACT DRAWINGS AND, WHERE SHOWN, THE ACCURACY OF THE POSITION OF SUCH UTILITIES AND STRUCTURES IS NOT GUARANTEED. BEFORE STARTING WORK, THE CONTRACTOR SHALL INFORM HIMSELF OF THE EXACT LOCATION OF ALL SUCH UTILITIES AND STRUCTURES AND SHALL ASSUME ALL LIABILITY FOR DAMAGE TO THEM.			TP						DATE: JUNE, 2025			REV. 1			
			2 PROPERTY LINES WERE PLOTTED USING REGISTERED PLANS AND BARS LOCATED IN THE FIELD. TO VERIFY THE ACCURACY OF THESE PROPERTY LINES, A LEGAL SURVEY SHOULD BE PERFORMED PRIOR TO CONSTRUCTION.			JJ						SCALE: HOR 1:200 VER: 1:50						
			3 THIS DRAWING IS FOR ILLUSTRATIVE PURPOSES ONLY. KERRY T. HOWE ENGINEERING LTD. ASSUMES NO LIABILITY FOR USE IN ANY OTHER WAY. CAD FILES OF THIS DRAWING ARE NOT CERTIFIED BY THE ENGINEER FOR USE BY OTHERS. USERS OF THESE CAD FILES ASSUME ALL RISK AND RESPONSIBILITY FOR VERIFYING THE CORRECTNESS OF ALL INFORMATION FOR ANY USE.			JJ						REF. No. 2024-T-100						
			BENCHMARK:			JJ						SWG No. 16-014 - PIC14						
1	ISSUED FOR PIC	OCT/25	RLI	VERTICAL MONUMENT: ---- ELEV. ---- DATUM: ---- ELEV. ---- GEOGRAPHIC PROJECTION: U.T.M. NAD 83 ZONE 17			DESIGN											
NO	REVISION	DATE	INIT				APPROVED BY											

